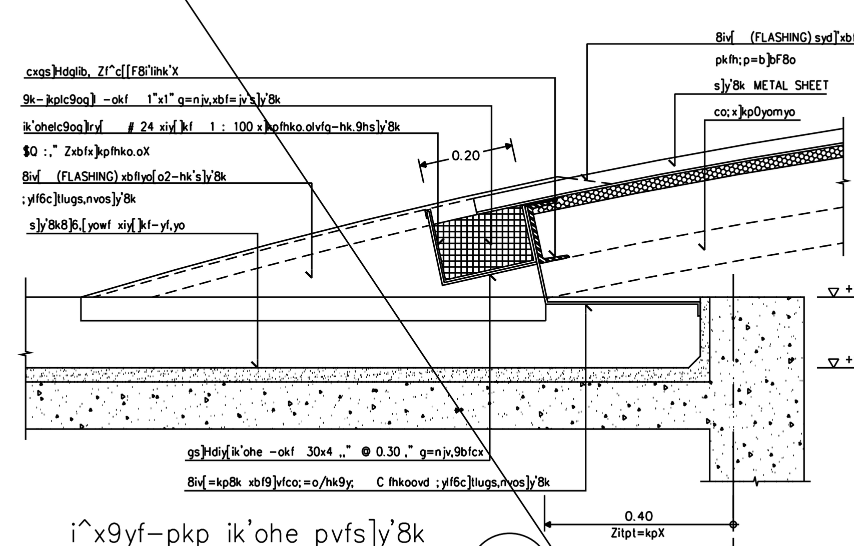

i^x9yf–pkp ik'ohe pvfs]y'8k (11.4 / A–32)

Zvk8ki.sPjX

,k9iklj;o 1 : 10

s,kpgs96 : =jv'8iv[(FLASHING) =oik'ohelc9og]l.shry[–v[pk9]vfco; fh;p=b]bF8o

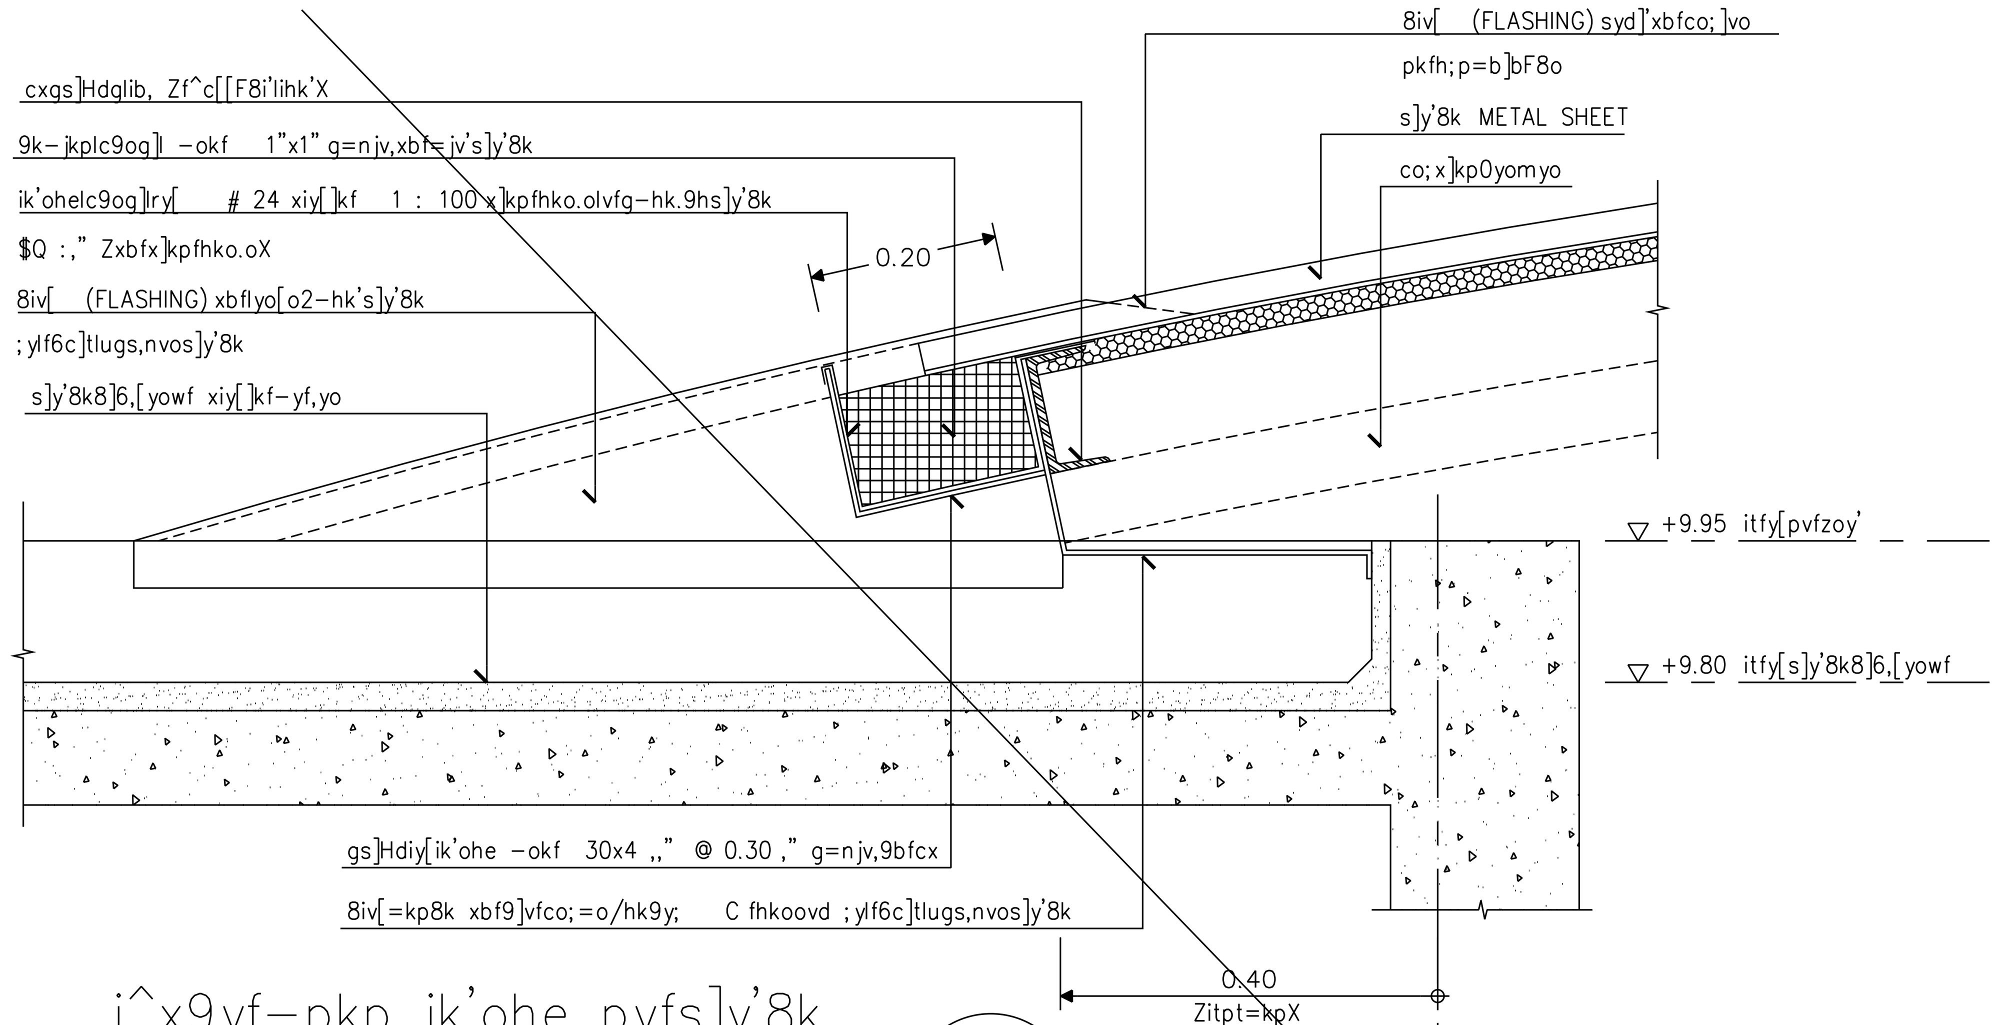

i^x9yf–pkp ik'ohe pvfs]y'8k (11.4 / A–32)

Zvk8ki.sPjX

,k9iklj;o 1 : 10

s,kpgs96 : =jv'8iv[(FLASHING) =oik'ohelc9og]l.shry[–v[pk9]vfco; fh;p=b]bF8o

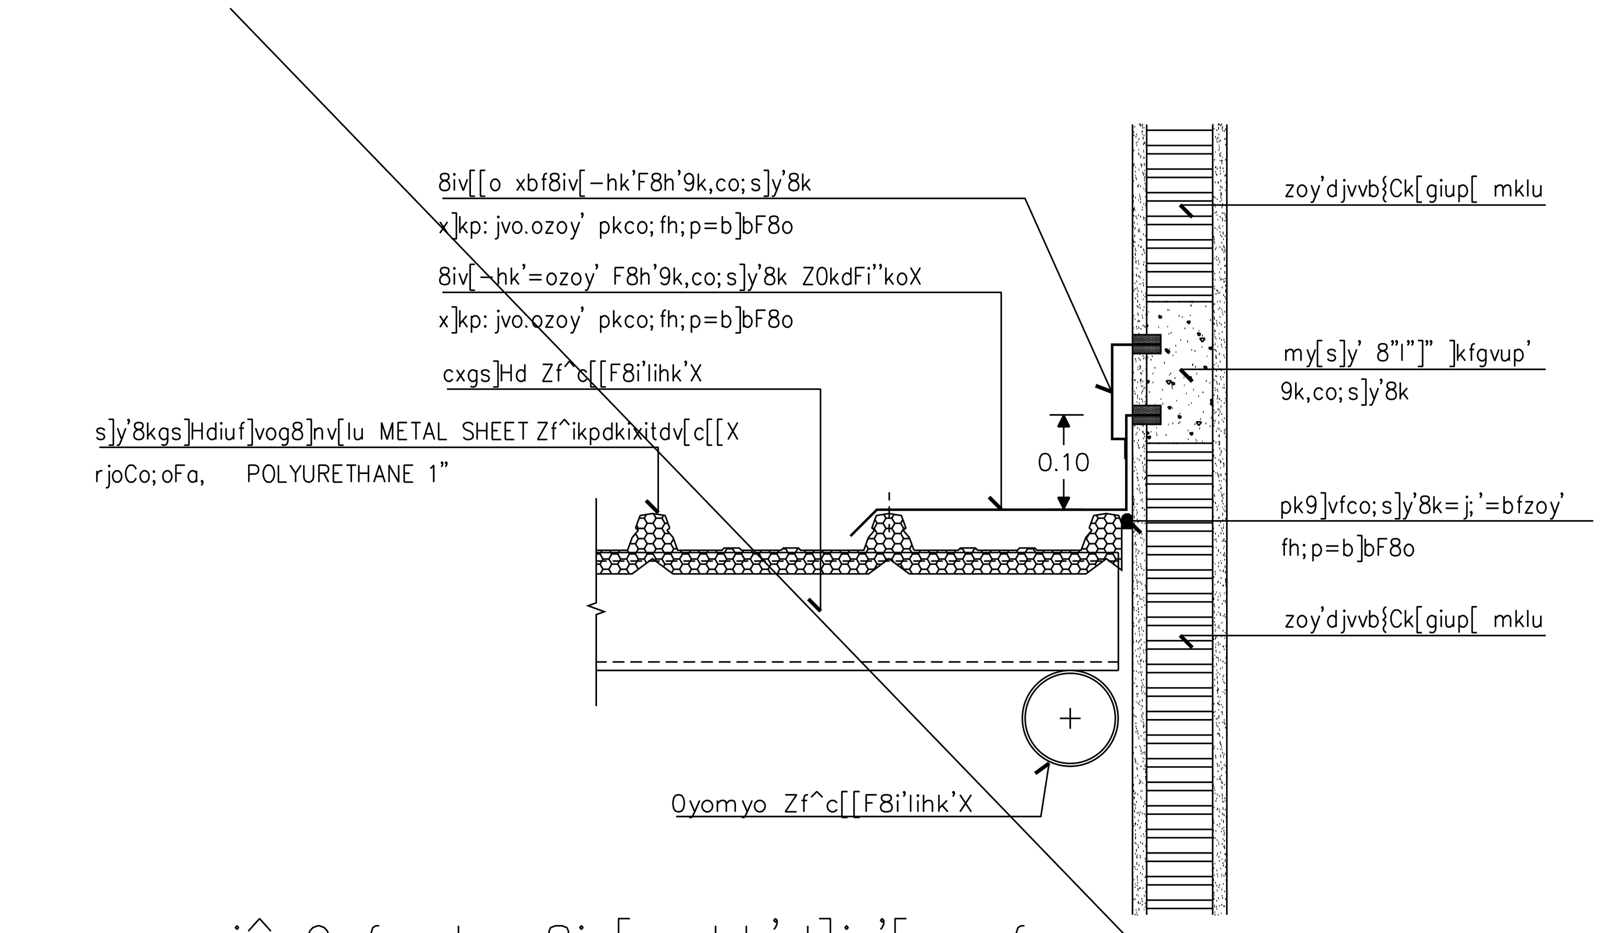

i^x9yf–pkp 8iv[–hk'd]jv'[yowf (11.3 / A–32)

Zvk8ki.sPjX

,k9iklj;o 1 : 10

s,kpgs96 : g:ktijv': jvox]kp8iv[–hk'=ozoy' (FLASHING) d;hk' @"* :," /y'.omy[s]y' 8"l"]"
pk9]vfco;fh;p:b]bF8o myh'8iv[9y;[oc]t]jk'

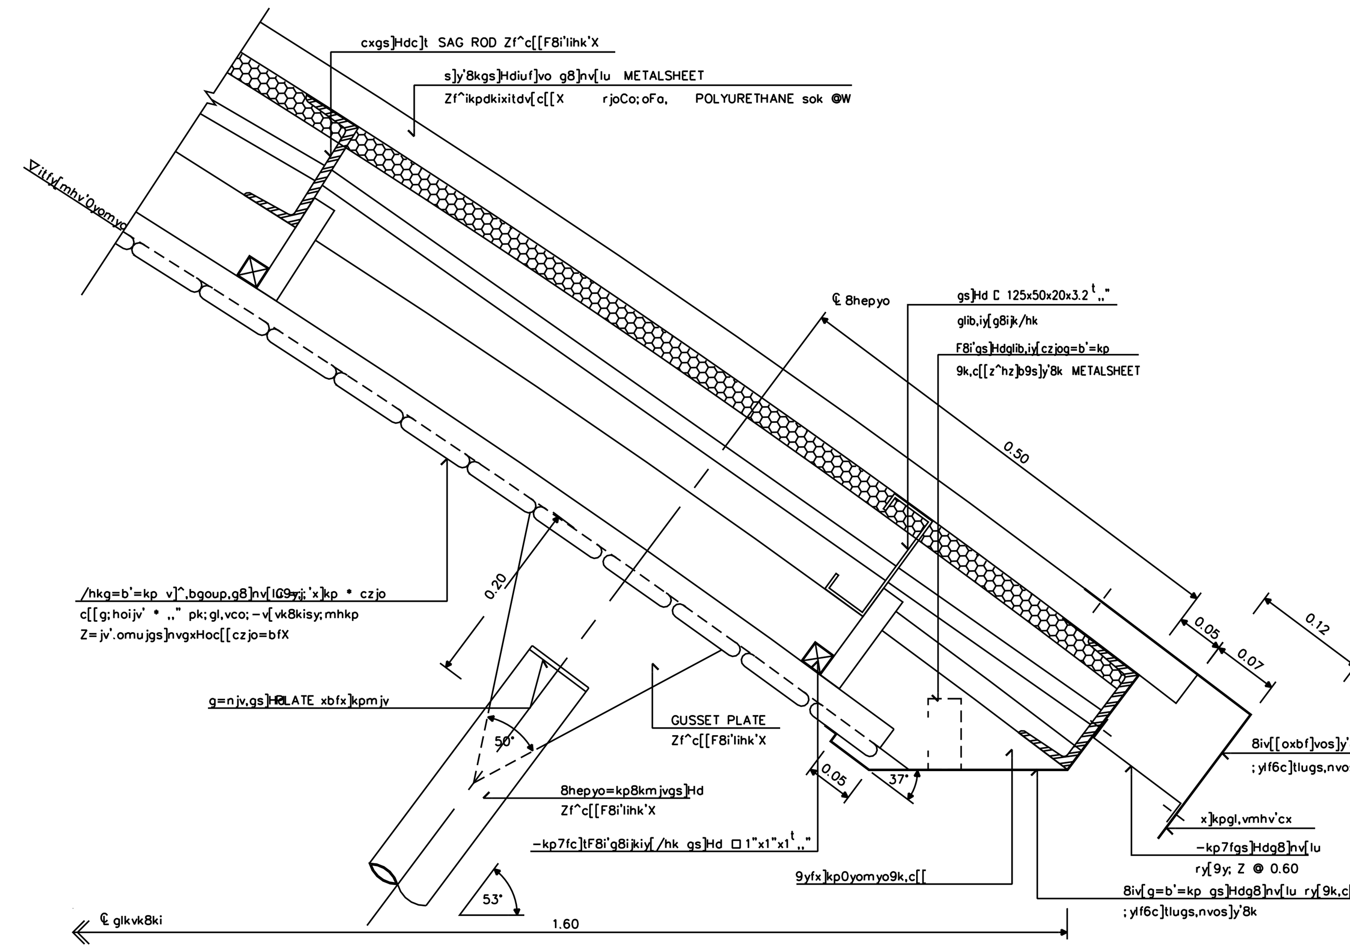

i^x9yf–pkp=kp8k s]y'8kF8h' (11 / A–32)

Zvk8ki.sPjX

,k9iklj;o 1 : 5

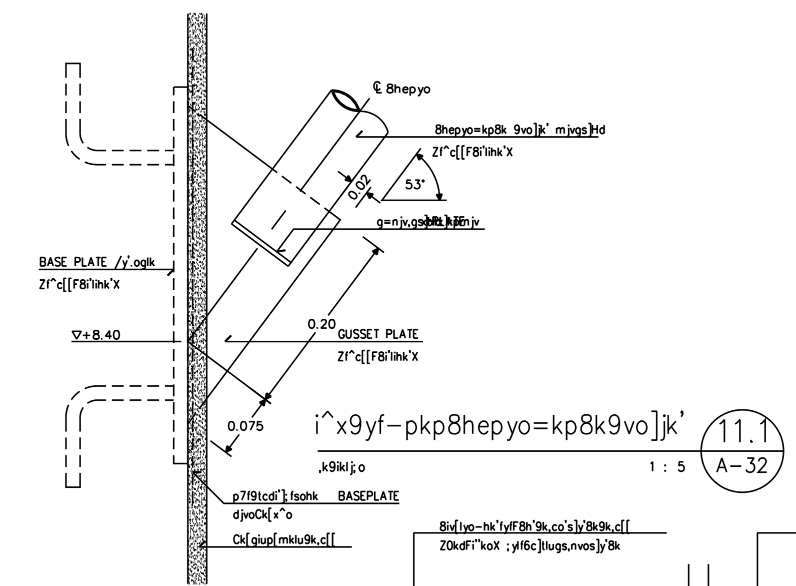

i^x9yf–pkp8hepyo=kp8k9vo]jk' (11.1 / A–32)

,k9iklj;o 1 : 5

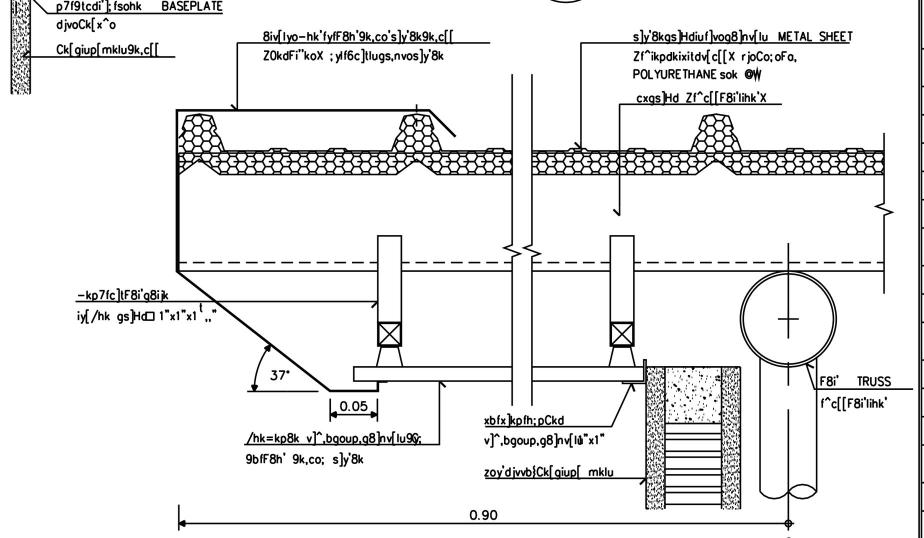

i^x9yf–pkp lyo–hk' s]y'8kF8h' (11.2 / A–32)

Zvk8ki.sPjX

,k9iklj;o 1 : 5

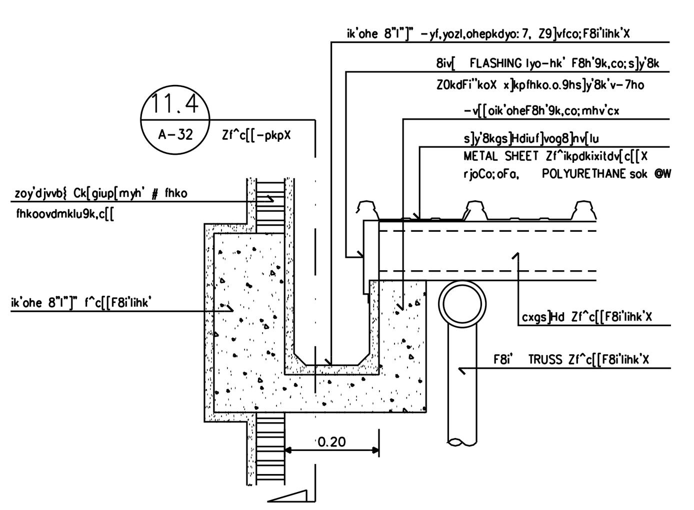

i^x9yf–pkp ik'ohe8"l"]" (11.3 / A–32)

,k9iklj;o 1 : 10

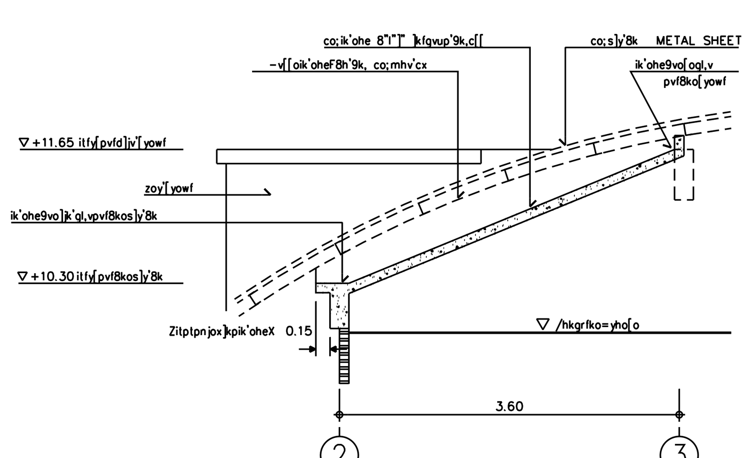

i^x9yf9k,pk;ik'ohe (11.4 / A–32)

,k9iklj;o 1:50

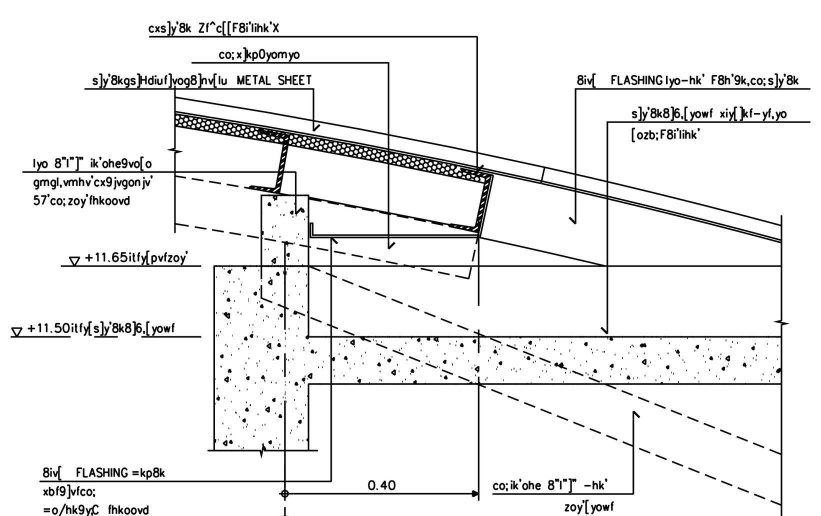

i^x9yf–pkp pvfs]y'8k[yowf (11.5 / A–32)

,k9iklj;o 1 : 10

REVISIONS	DATE

NOTE
- ALL DIMENSIONS ARE IN METER UNLESS OTHERWISE INDICATED
- NO DIMENSION SHALL BE SCALED
- ALL DRAWINGS ARE THE PROPERTY OF THE AREA CO.,LTD. AND CAN NOT BE USED REPRODUCED OR DUPLICATED WITHOUT PERMISSION

OWNER

Tok8kigrnjvdkigdK9i

c]tlsdildkigdK9i

DESIGNER

AREA CO.,LTD.

111/1 Ladprao23 Ladyao Chatuchak Bangkok 10900
Tel. (662) 5139533–5 Fax. (662) 5139536

l5kxobd	
v]dilN 9ik=^ 15"@Q@$l	
;yo=yp [6P;lb=pN 15"@*%)4	
okp;b[^]pN g0ibP;ik;6<b 15"@@Q#"	
okpLiu;y<oN ris,l6;iil 15"$*%$4"	
okp;bg=K{N g0ibPTui[^iiN 115"@)(#	
;bL;diF8i'lihk'	
okply,ryoTN –6mikoomN lp"(#)Q	
okpobookm mv',k lp"%+$$	
;bL;dil6–k4b[k]	
okplpk, 06jorb0kilN 4d")_%Q	
okpvijk,Fi0oN v699,txikdi,	
okp=bf=yp =y=;k]pNxiu=k	
;bL;diwaahk	
okp=yp;y<oN :njv9i' 4od"*%@%	
okp;boyp mv'oriy9oN 4od"@))#*	
;bL;dig8injv'd]	
okplpk, 06jorb0kilN 4d")_%Q	
,ylRokdi	
okplbmTb=yp v6optryoTN l5"["Z4kp.ok	
ok'vkiu;y]pN d6ptTiri9 LK"["	
okpvbllit =^;'KN LK"["	
DRAWN	DATE
CHECKED	
APPROVED	

F8i'dki

xiy[xi6'vk8kileoyd'kolk–k

Zleoyd'ko $ =yhoX

muj9&'

c[[clf'

c[[–pkp=kp8ks]y'8kF8h' @@
Z vk8ki.sPj X

FILE NO	DRAWING NO
0203	A – 32
DATE 21 / 02 / 2003	
SUB TOTAL	GRAND TOTAL
46	