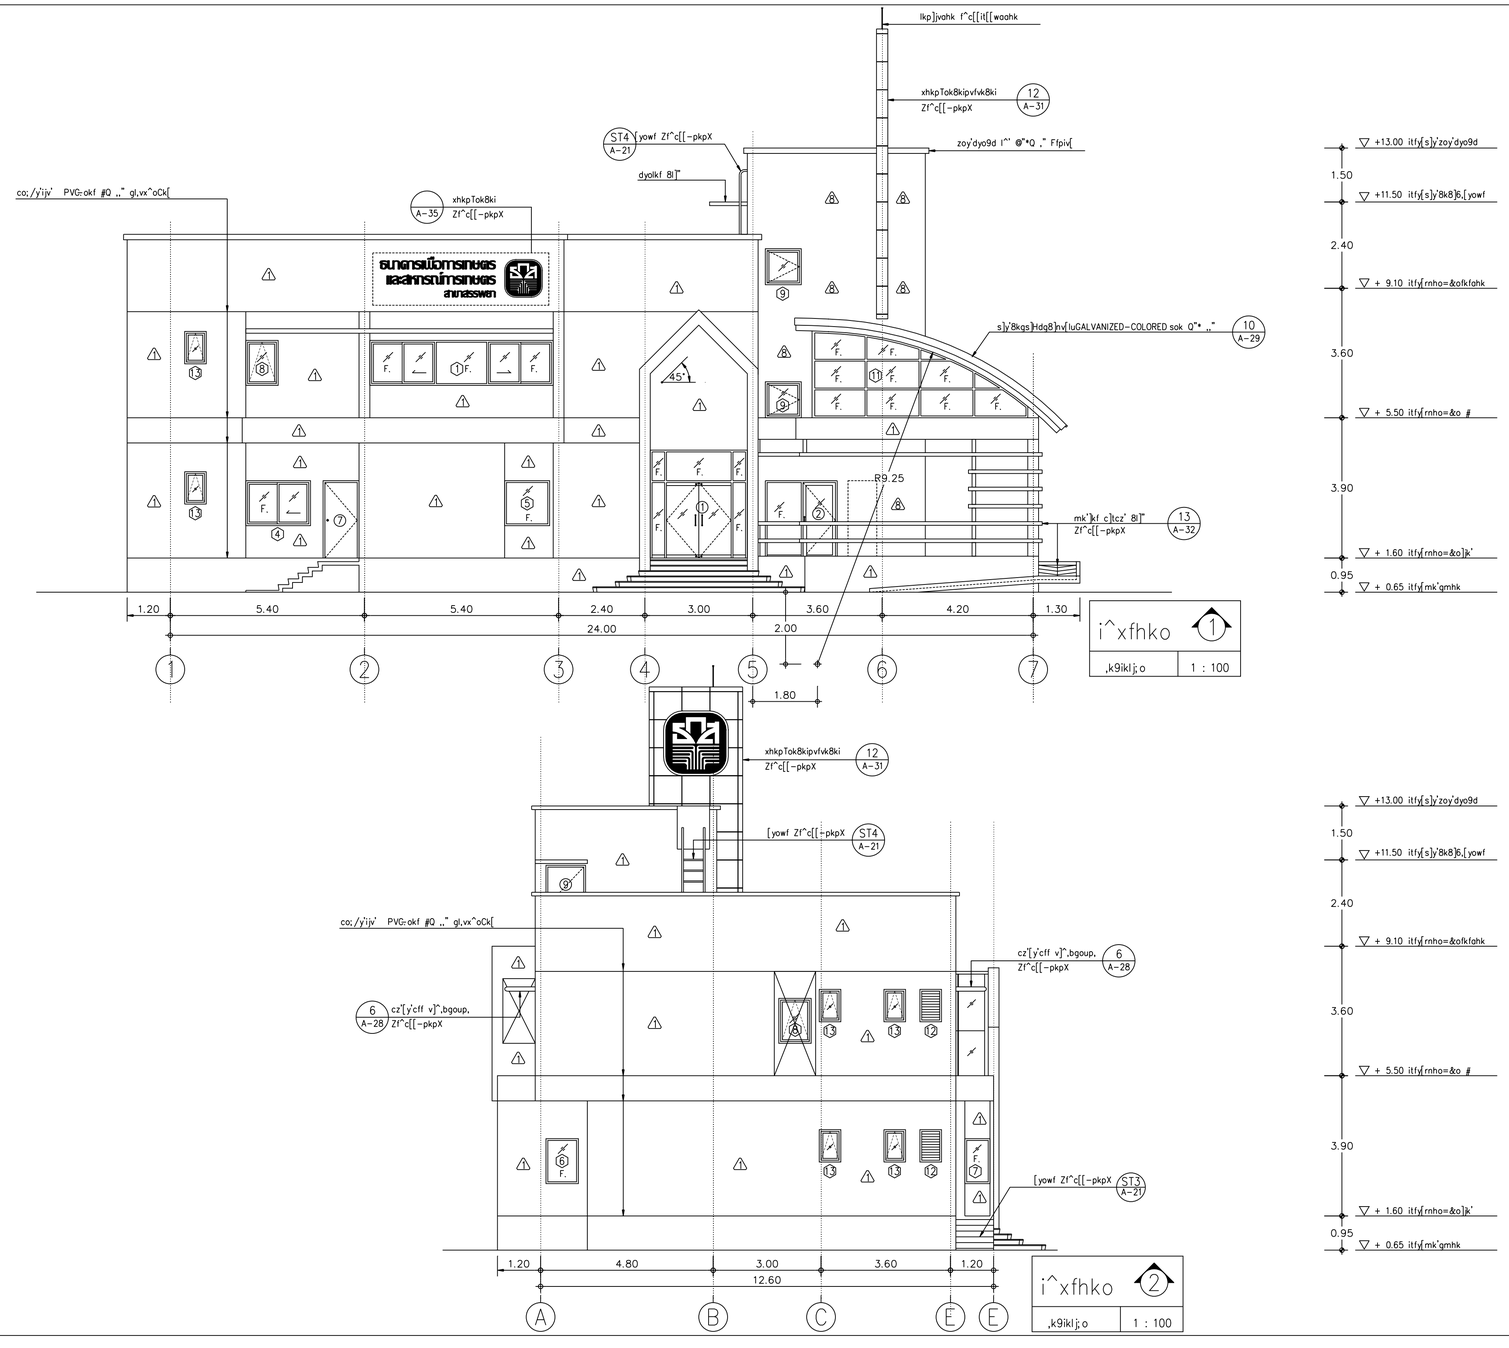

REVISIONS		DATE
A	c[[djvlihk'	15/02/2000

NOTE
- ALL DIMENSIONS ARE IN METER UNLESS OTHERWISE INDICATED
- NO DIMENSION SHALL BE SCALED
- ALL DRAWINGS ARE THE PROPERTY OF THE AREA CO.,LTD. AND CAN NOT BE USED REPRODUCED OR DUPLICATED WITHOUT PERMISSION

OWNER

Tok8kigrnjvdkigdK9i

c]tlsdildkigdK9i

DESIGNER

AREA CO.,LTD.
111/1 Ladprao23 Ladyao Chatuchak Bangkok 10900
Tel. (662) 5139533-5 Fax. (662) 5139536

l5kxobd

v]'dlN 9ik=^	l5"@0@$l	
;yo=yp [6P;lb=pN	l5"@*%)4	
ri=yp db9b;ilixitlki	l5"#%+#4	
;b[^]pN g0lbP;ik;6<b	l5"@@0#l	

ASSISTANT ARCHITECT

gdiup'wdi clol6;'LN		

;bL;diF8i'lihk'

,kot 0i^Pr'KNLydfbN	lp"%0#$	
v]'dlN 9ik=^	lp"$$0$	
foyp l;jk'FC,	lp"%$*_	

;bL;dil6-k4b[k]

l64ymi ;klb=pNd6]	lod"@)%_	
Lbib=yp 0yo9iud6]	x;l"	

;bL;diwaahk

[il0' g0lbPdb0r^]x]	;od"@(#	
=yp;ycoN :njy9i'	4od"*%@%	

;bL;dig8injv'd]

lyl ob9bro	ld"@%_$	

,ylRokdi

ruil69 l6;lildpt;bdpN	l5"%#*04	
lbmTb=yp v6joptry@5[^Z4kp.oX		

DRAWN [ibry9i s,yf,lug]bL	DATE
CHECKED	
APPROVED	

F8i'dki

vk8kileoyd'kolk-k

muj9&'

v" liirpk 0" =ypokm

c[[clf'

i^xfhko @

i^xfhko #

FILE NO 9910	DRAWING NO A - 08
DATE 15 / 02 / 2000	
SUB TOTAL	GRAND TOTAL

Area-A2(roll) 390x600mm.