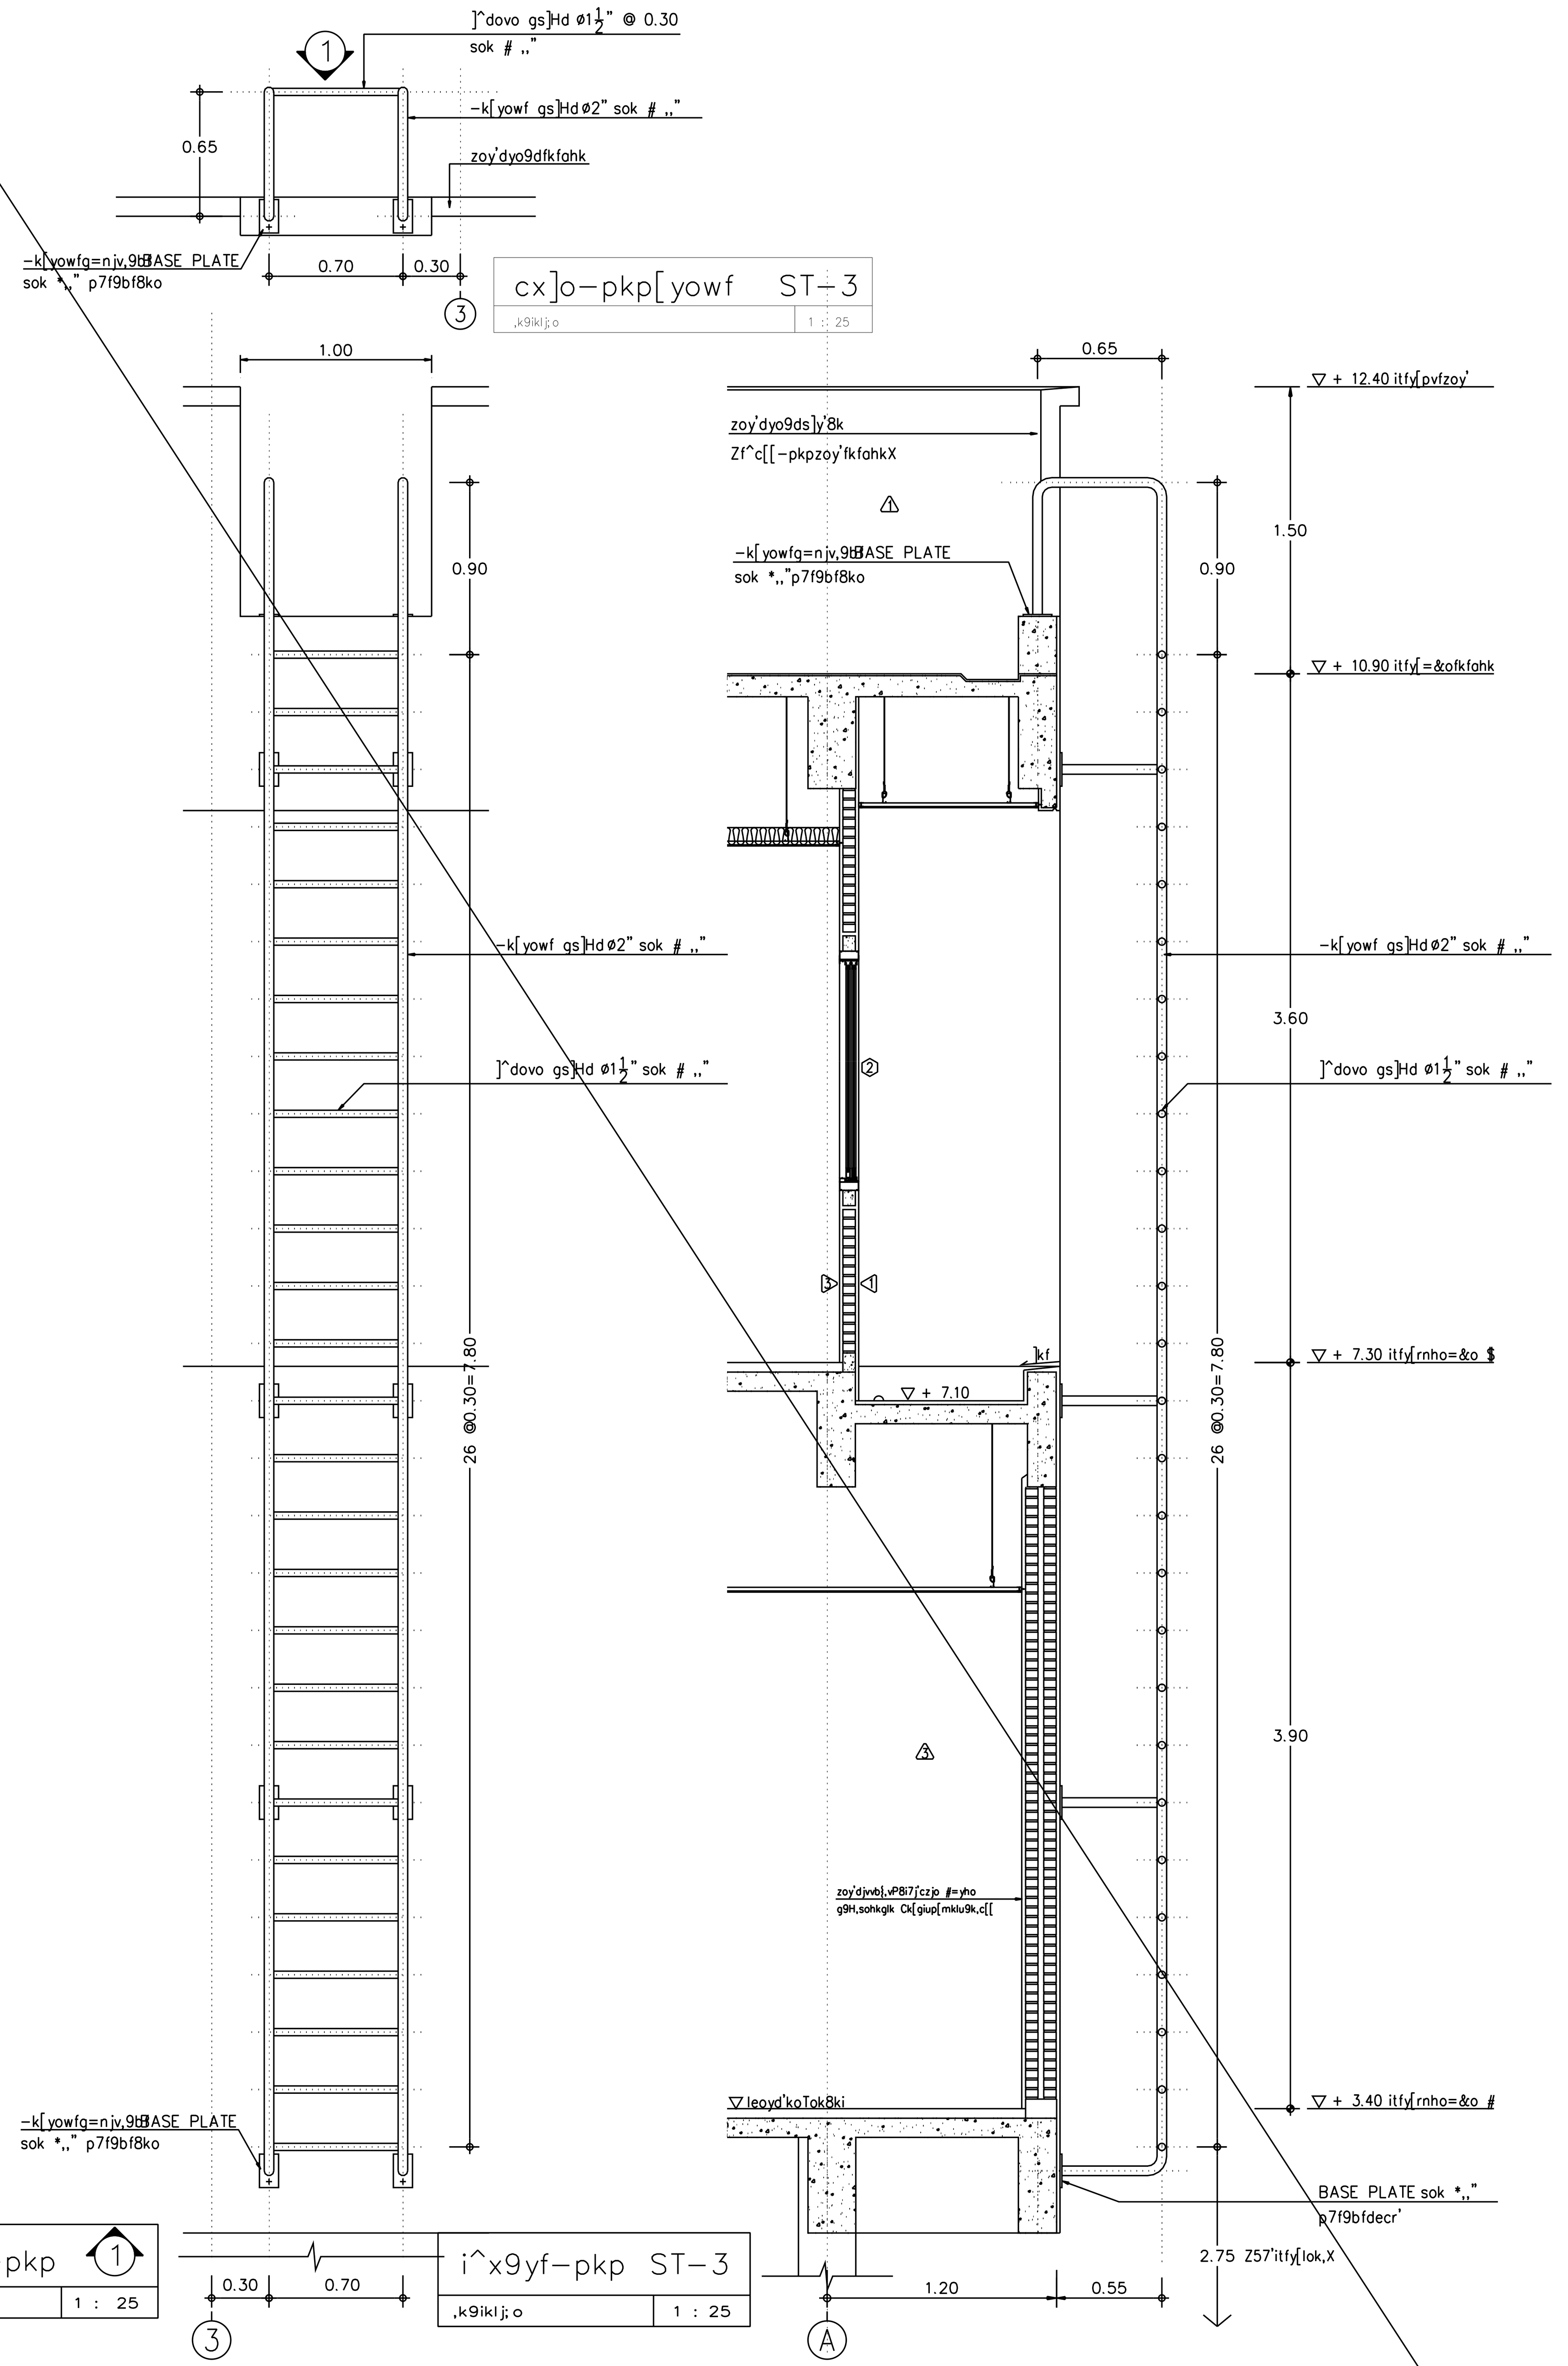

REVISIONS

DATE

15/2/2000

NOTE
ALL DIMENSIONS ARE IN METER UNLESS OTHERWISE INDICATED
NO DIMENSION SHALL BE SCALED
ALL DRAWINGS ARE THE PROPERTY OF THE AREA CO.,LTD. AND CAN NOT BE USED REPRODUCED OR DUPLICATED WITHOUT PERMISSION

OWNER

DESIGNER

AREA CO.,LTD.
111/1 Ladprao23 Ladyao Chatuchak Bangkok 10900
Tel. (662) 513953-5 Fax. (662) 5139536

ASSISTANT ARCHITECT

APPROVED

CHECKED

DRAWN

DATE

FILE NO

DATE 15/2/2000

DRAWING NO

A – 21

GRAND TOTAL

SUB TOTAL