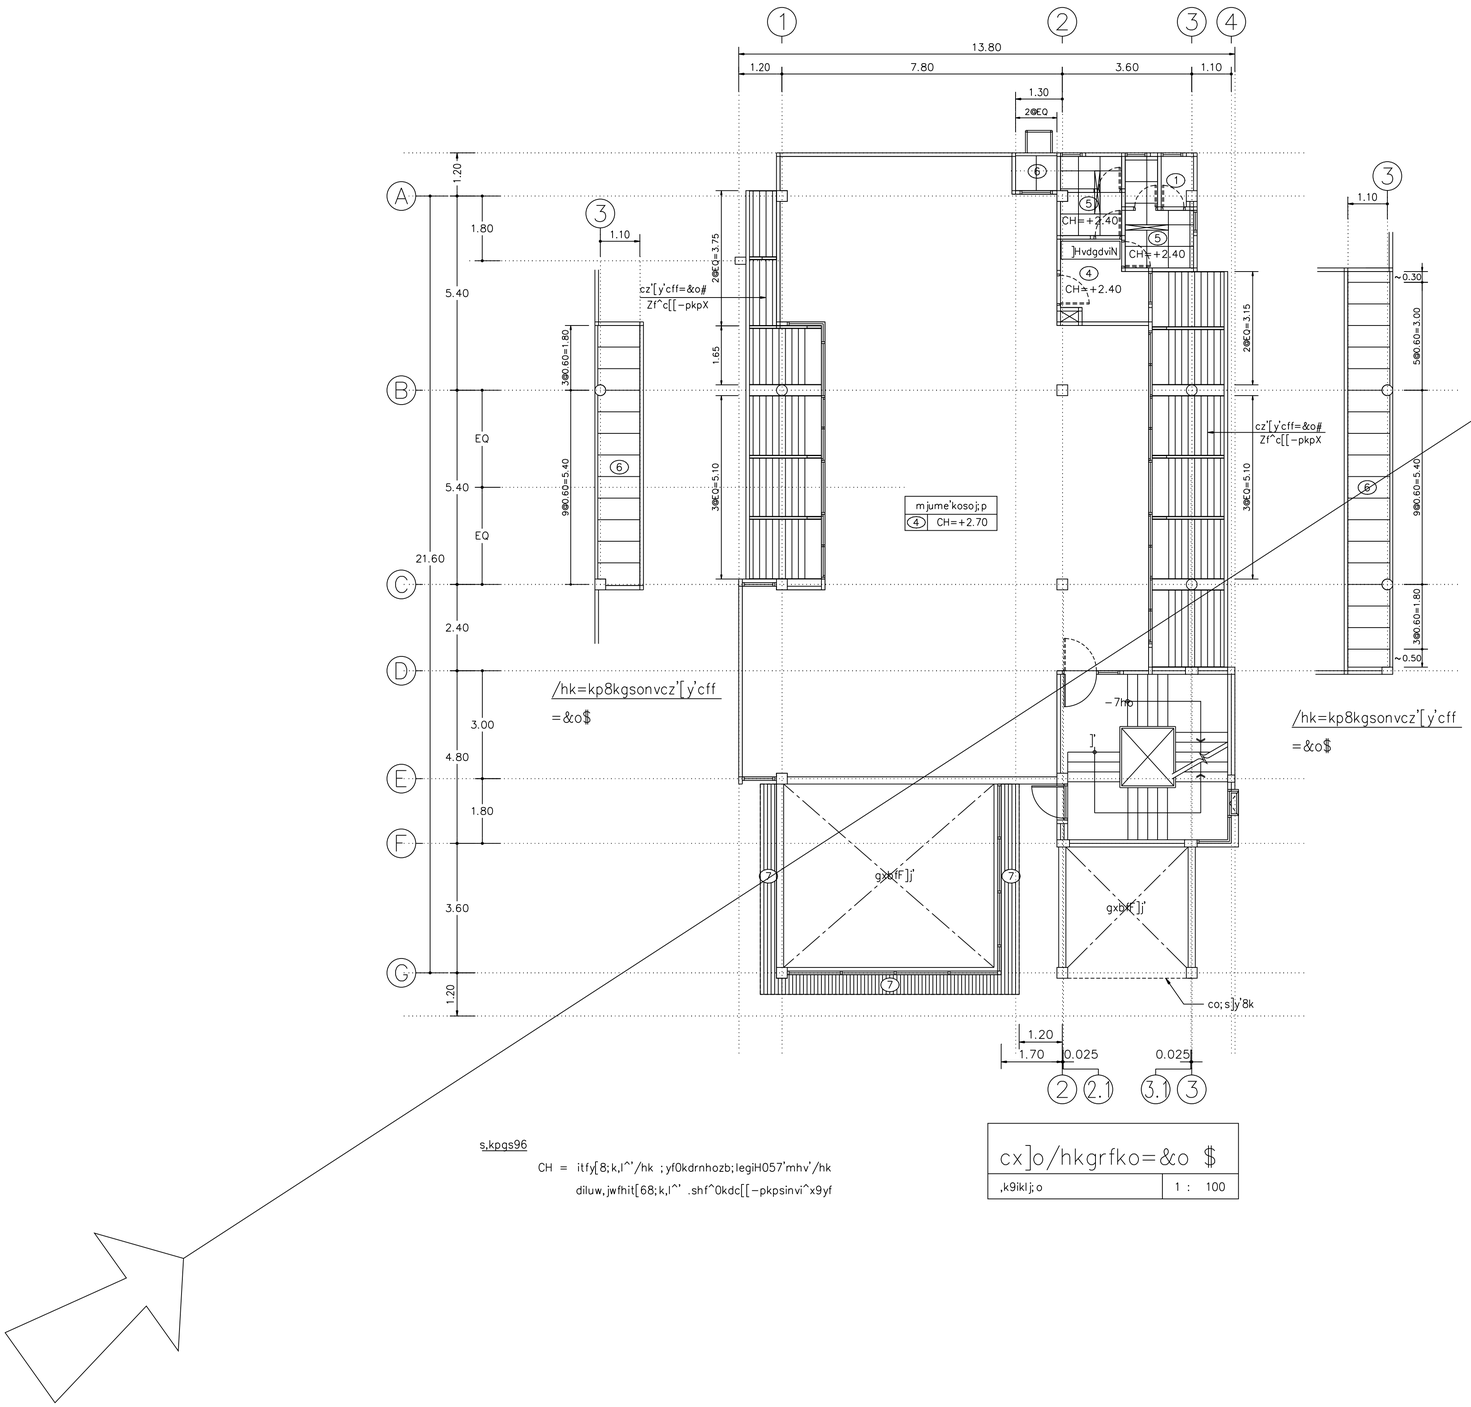

s,kpgs96

CH = itfy[8;k,l^'/hk ;yf0kdrnhozb;legiH057'mhv'/hk
diluw,jwfhit[68;k,l^' .shf^0kdc[[-pkpsinvi^x9yf

cx]o/hkgrfko=&o $

,k9iklj;o	1 : 100

REVISIONS		DATE
A	c[[djvlihk'	15/2/2000

NOTE
- ALL DIMENSIONS ARE IN METER UNLESS OTHERWISE INDICATED
- NO DIMENSION SHALL BE SCALED
- ALL DRAWINGS ARE THE PROPERTY OF THE AREA CO.,LTD. AND CAN NOT BE USED REPRODUCED OR DUPLICATED WITHOUT PERMISSION

OWNER

Tok8kigrnjvdkigdK9i

c]tlsdildkigdK9i

DESIGNER

AREA CO.,LTD.

111/1 Ladprao23 Ladyao Chatuchak Bangkok 10900
Tel. (662) 5139533-5 Fax. (662) 5139536

l5kxobd

v]'dilN 9ik=^	l5"@0@$l	
;yo=yp [6P;lb=pN	l5"@*%)4	
ri=yp db9b;ilixitlki	l5"j%+j#4	
;b[^}pN g0ibP;ik;6<b	l5"@@0jl	

ASSISTANT ARCHITECT

gdiup'wdi cloli6;'LN		

;bL;diF8i'lihk'

,kot 0i^Pr'KNLydfbN	lp"%0j#$	
v]'dilN 9ik=^	lp"$$0$	
foyp l;jk'FC,	lp"%$*_	

;bL;dil6-k4b[k]

l64ymi ;klb=pNd6]	lod"@)%_	
Lbib=yp 0yo9iud6]	x;l"	

;bL;diwaahk

[ii0' g0ibPdb0r^]z]	;od"@(#	
=yp;ycoN :njy9i'	4od"*%@%	

;bL;dig8injv'd]

lyi ob9bro	ld"@%_$	

,ylRokdi

ruil69 l6;ilidpt;bdpN	l5"%#*Q4	
lbmTb=yp v6joptry$5[^Z4kp.oX		

DRAWN	DATE
[ibry9i s,yf,lug]bL	
CHECKED	
APPROVED	

F8i'dki

vk8kileoyd'kolk-k

muj9&'

v" -]6' 0" 0yom[6iu

c[[clf'

cx]o/hkgrfko=&o $

FILE NO 9911	DRAWING NO A - 27
DATE 15 / 2 / 2000	
SUB TOTAL	GRAND TOTAL