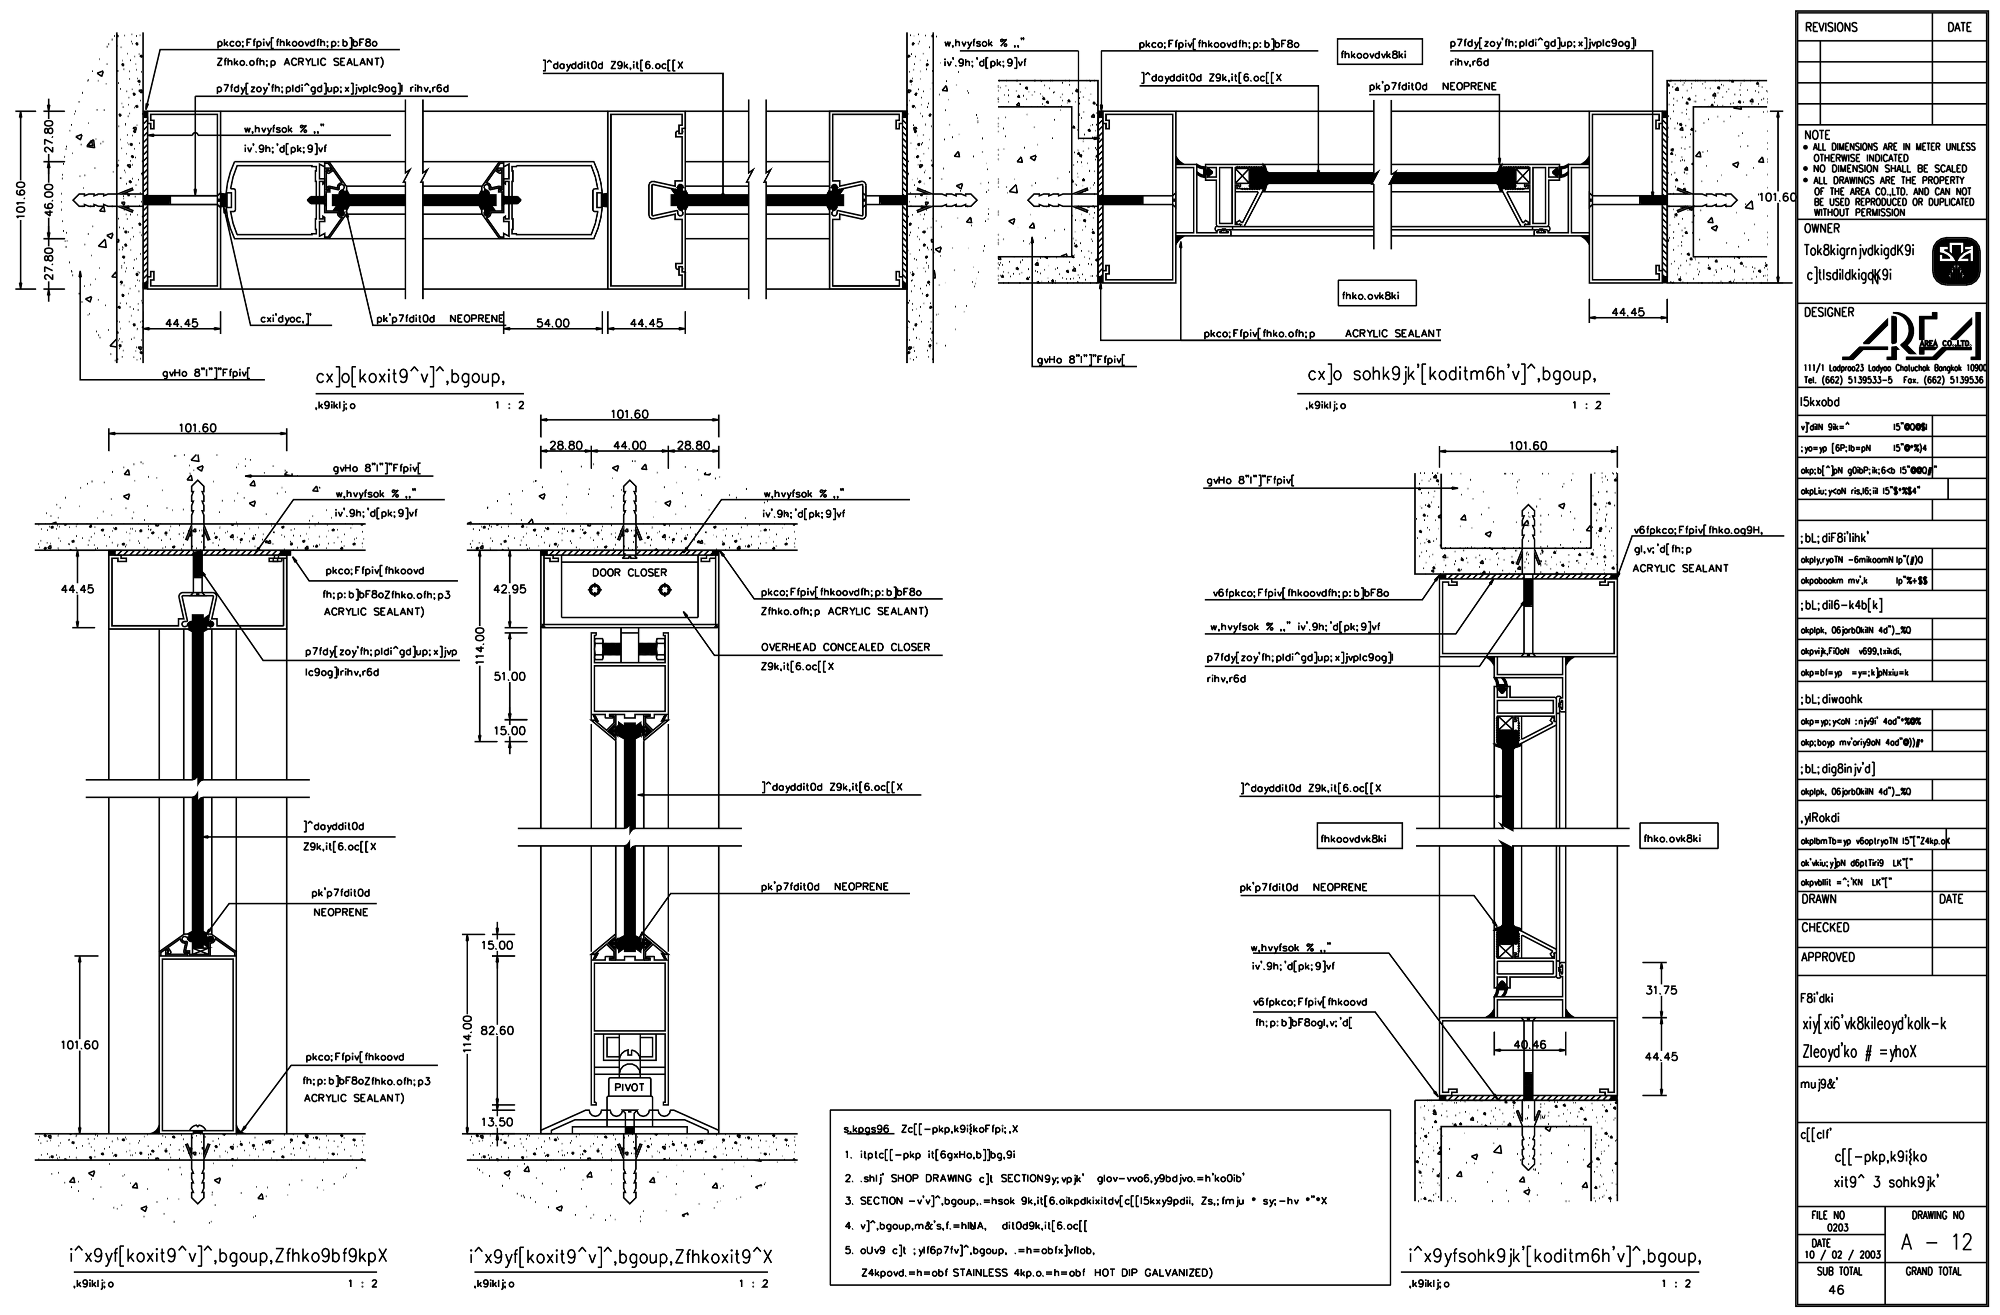
DOOR CLOSER
OVERHEAD CONCEALED CLOSER
PIVOT
NEOPRENE
ACRYLIC SEALANT
REVISIONS DATE
NOTE
• ALL DIMENSIONS ARE IN METER UNLESS OTHERWISE INDICATED
• NO DIMENSION SHALL BE SCALED
• ALL DRAWINGS ARE THE PROPERTY OF THE AREA CO.,LTD. AND CAN NOT BE USED REPRODUCED OR DUPLICATED WITHOUT PERMISSION
OWNER
DESIGNER
AREA CO.,LTD.
111/1 Ladprao23 Ladyao Chatuchak Bangkok 10900
Tel. (662) 5139533-5 Fax. (662) 5139536
DRAWN DATE
CHECKED
APPROVED
FILE NO 0203
DATE 10 / 02 / 2003
SUB TOTAL 46
DRAWING NO A – 12
GRAND TOTAL
Z4kpovd.=h=obf STAINLESS 4kp.o.=h=obf HOT DIP GALVANIZED)

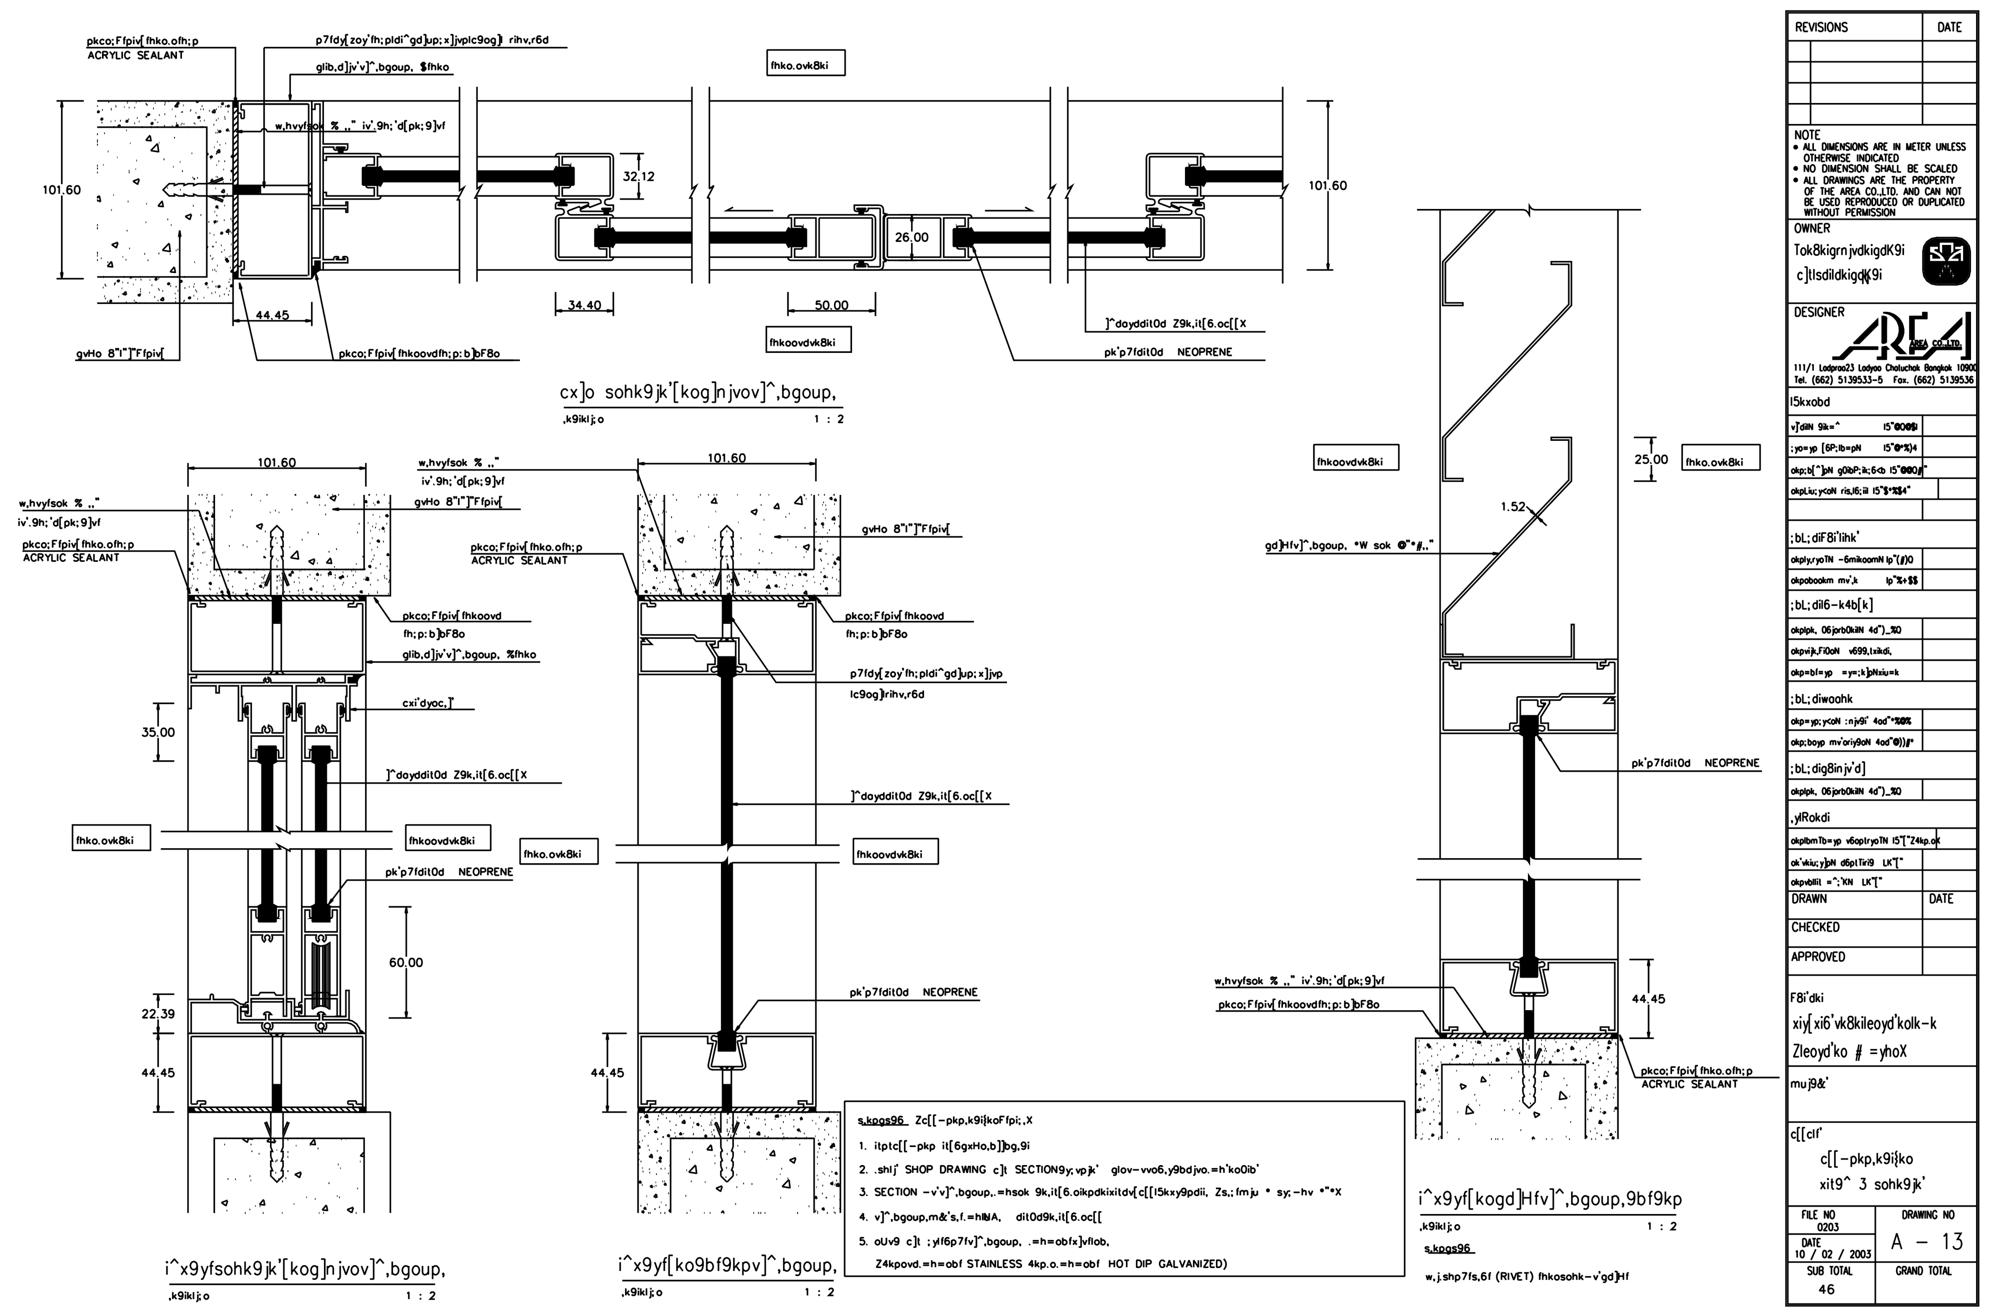
NEOPRENE
ACRYLIC SEALANT
(RIVET)
REVISIONS DATE
NOTE
OWNER
DESIGNER
AREA CO.,LTD.
DRAWN DATE
CHECKED
APPROVED
FILE NO 0203
DATE 10 / 02 / 2003
SUB TOTAL 46
DRAWING NO A – 13
GRAND TOTAL

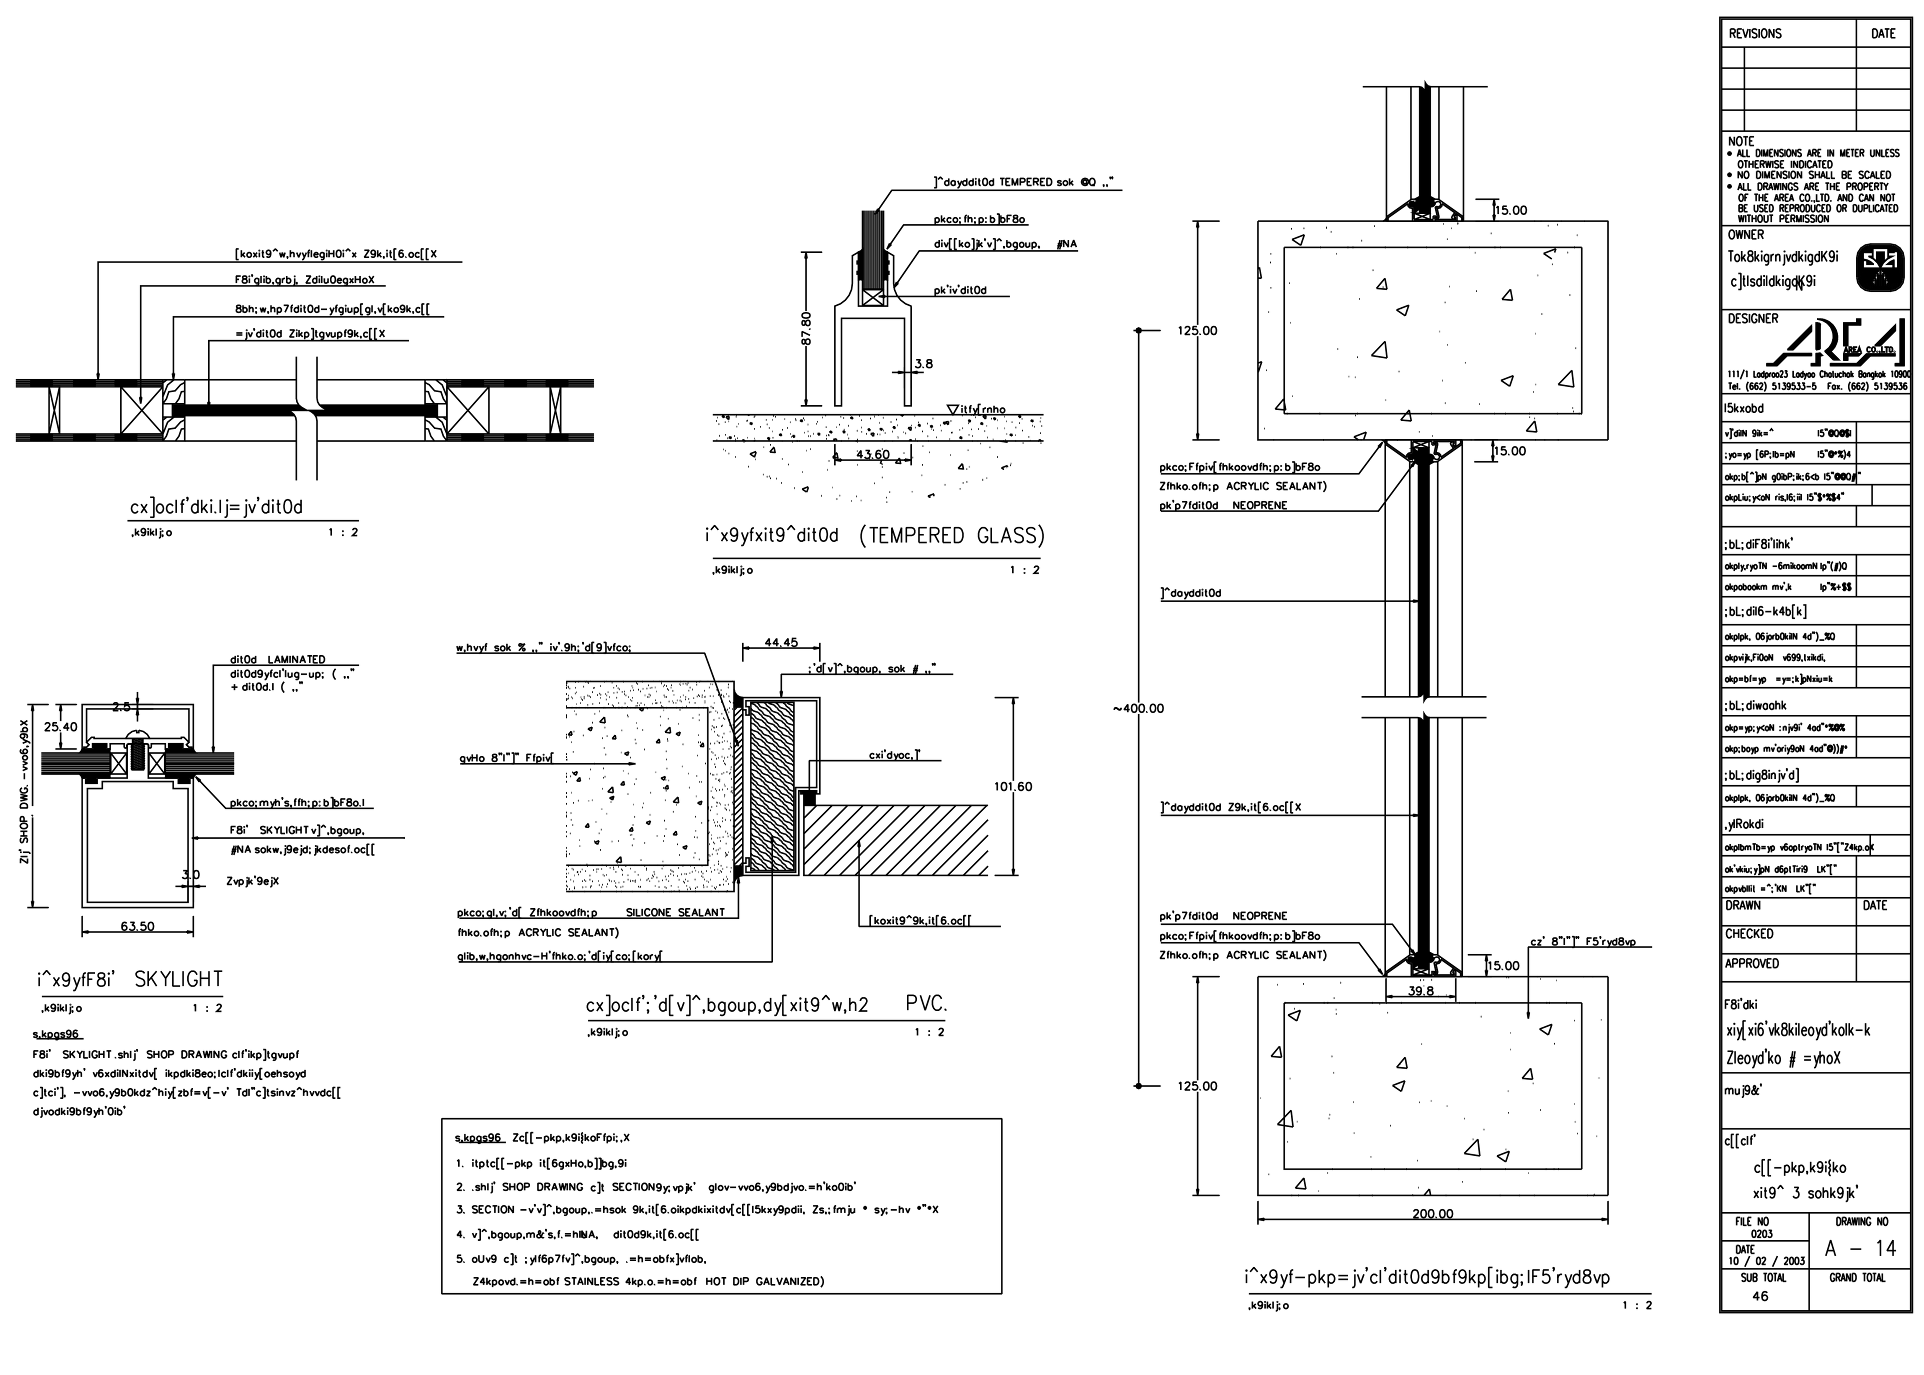
(TEMPERED GLASS)
SKYLIGHT
LAMINATED
SHOP DWG.
SILICONE SEALANT
ACRYLIC SEALANT
NEOPRENE
PVC.
REVISIONS DATE
NOTE
OWNER
DESIGNER
AREA CO.,LTD.
DRAWN DATE
CHECKED
APPROVED
FILE NO 0203
DATE 10 / 02 / 2003
SUB TOTAL 46
DRAWING NO A – 14
GRAND TOTAL

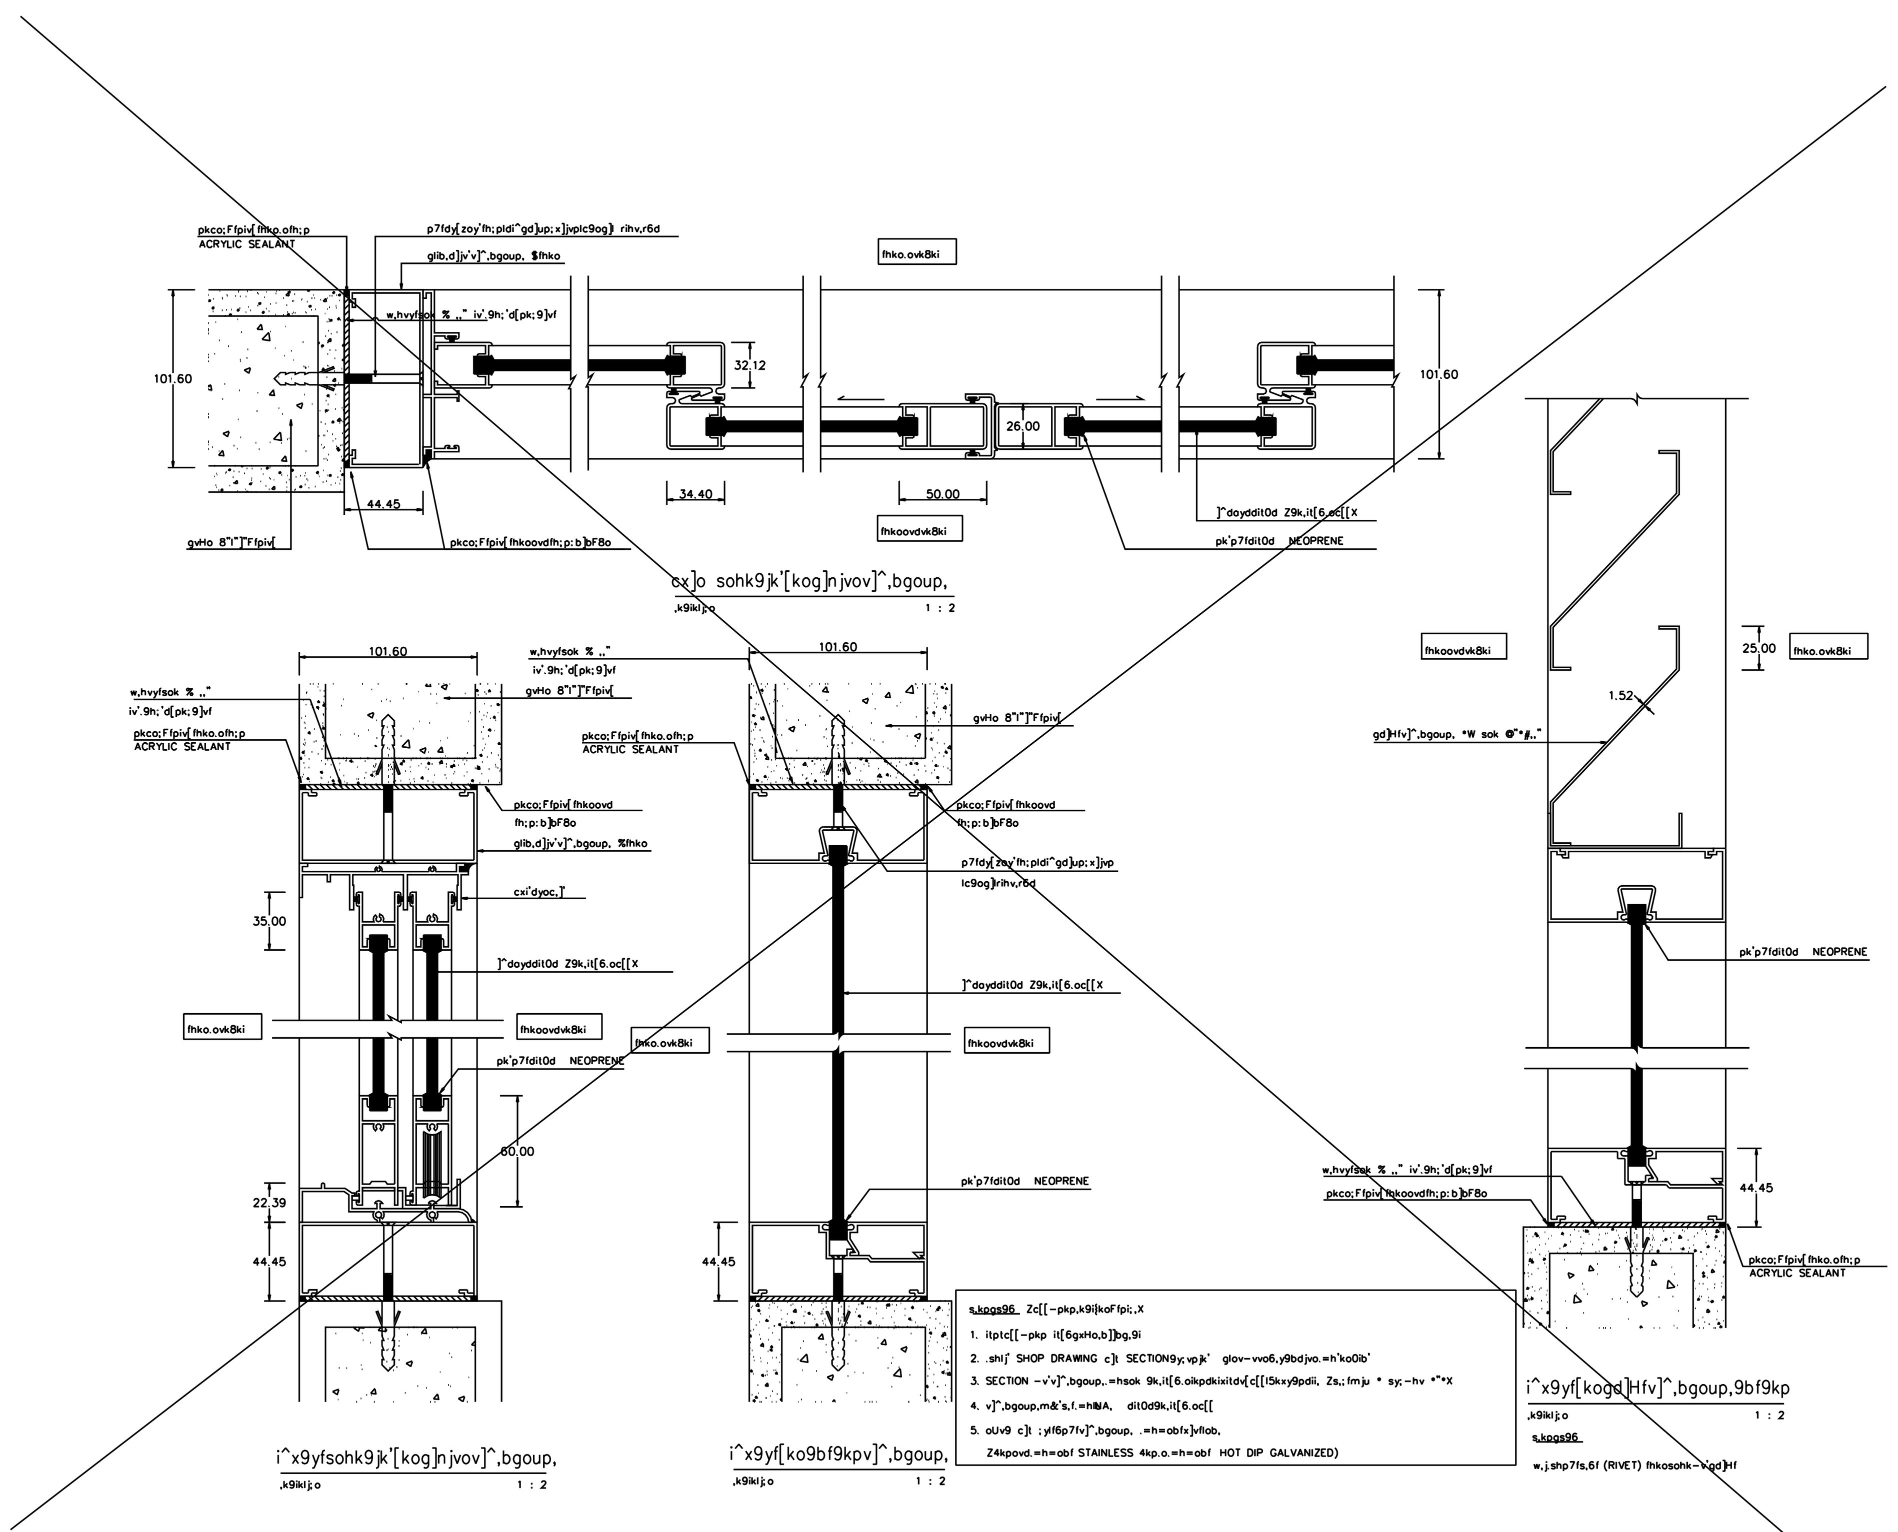
NEOPRENE
ACRYLIC SEALANT
(RIVET)
STAINLESS
HOT DIP GALVANIZED